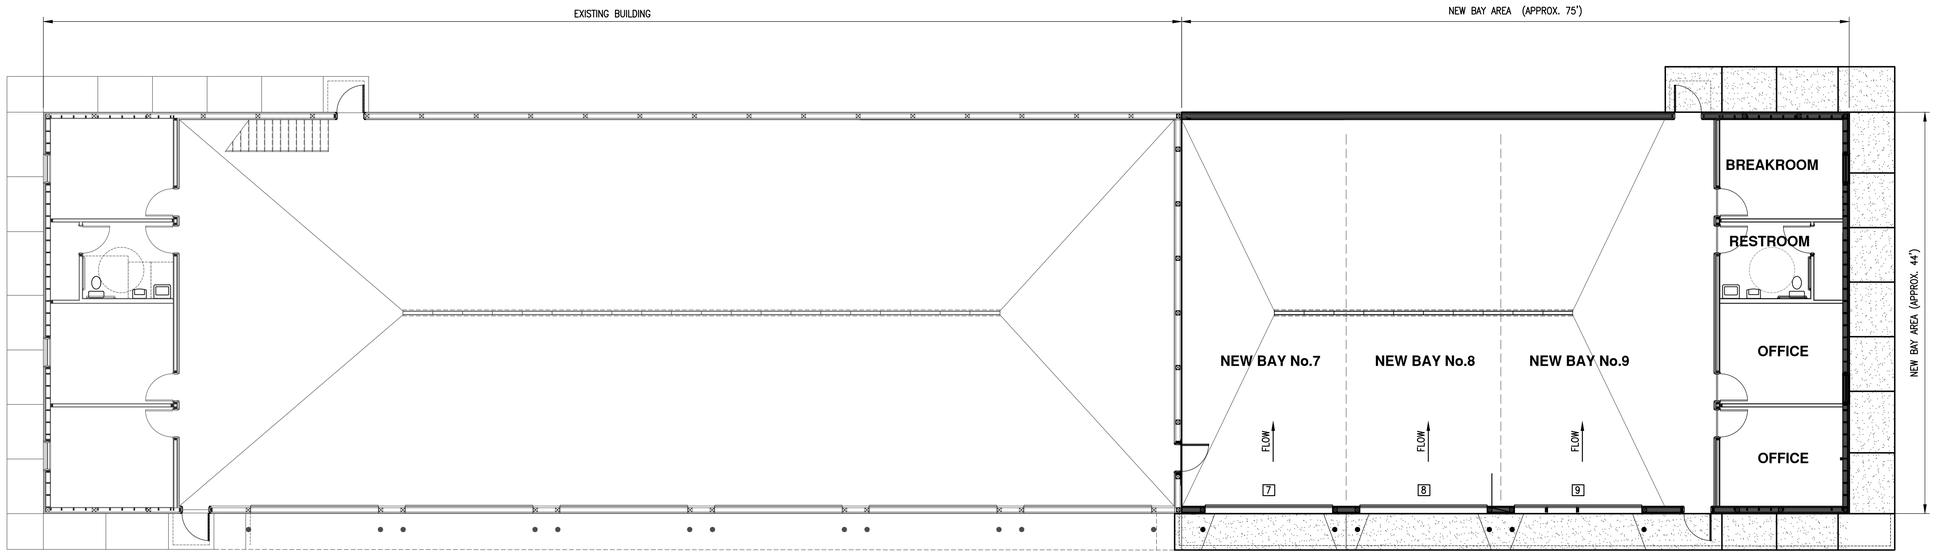

PLAN VIEW - EXISTING BAYS

PLAN VIEW - NEW BAYS

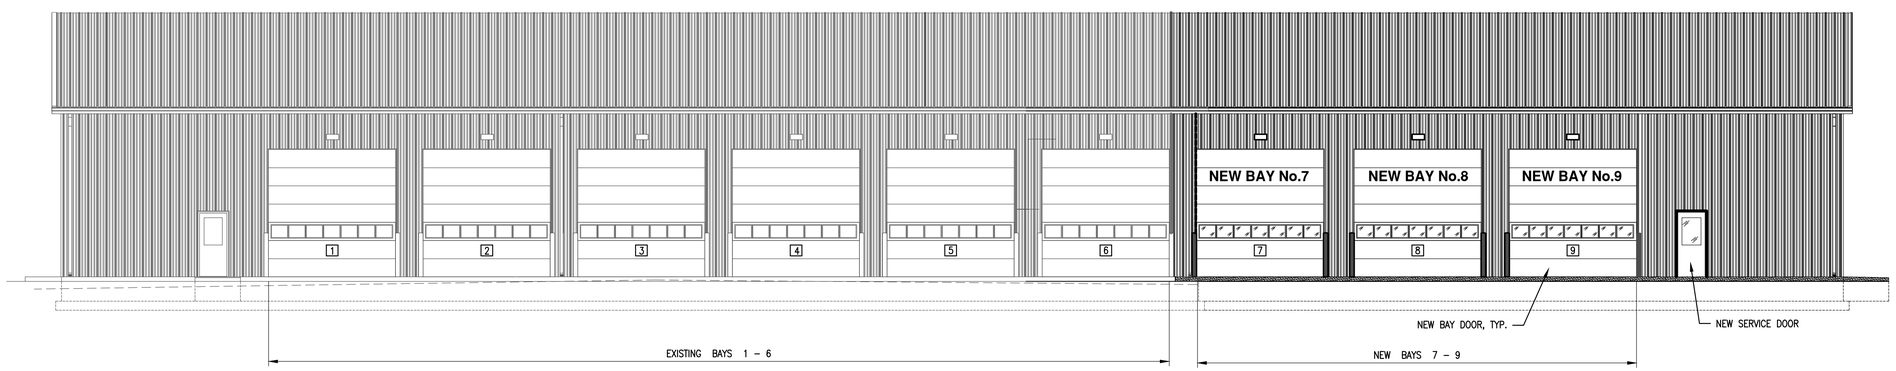

ELEVATION VIEW - EXISTING BAYS

ELEVATION VIEW - NEW BAYS

WHITESTOWN MAINTENANCE BUILDING CONCEPTUAL IMPROVEMENTS

SCALE: 1/8"=1'-0"

Quality Engineering Services Since 1989
Consultants • Civil • Mechanical • Electrical
802 West Broadway Street · P.O. Box 295 · Loogootee, IN. 47553 · P: 812-295-2800
6809 Corporate Drive · Indianapolis, IN. 46278 · P: 317-334-0262
Fax: 812-295-2801 Email: mcino@midwesternengs.com
Website: midwesternengs.com
Midwestern Engineers, Inc.

REVISIONS

Preliminary

©2017
Midwestern Engineers, Inc.
802 West Broadway Street
P.O. Box 295
Loogootee, Indiana 47553

DATE
AUGUST,2016
DESIGN
M.M.S.
DRAWN
D.A.P.
Q.C. CHECK
A.T.M.
PROJECT NUMBER
*

EXHIBIT
1
____ OF ____

FILE NUMBER