G:\12\12632\YY1T1_HPL_632.dwg, 8/4/2016 3:42:52 PM

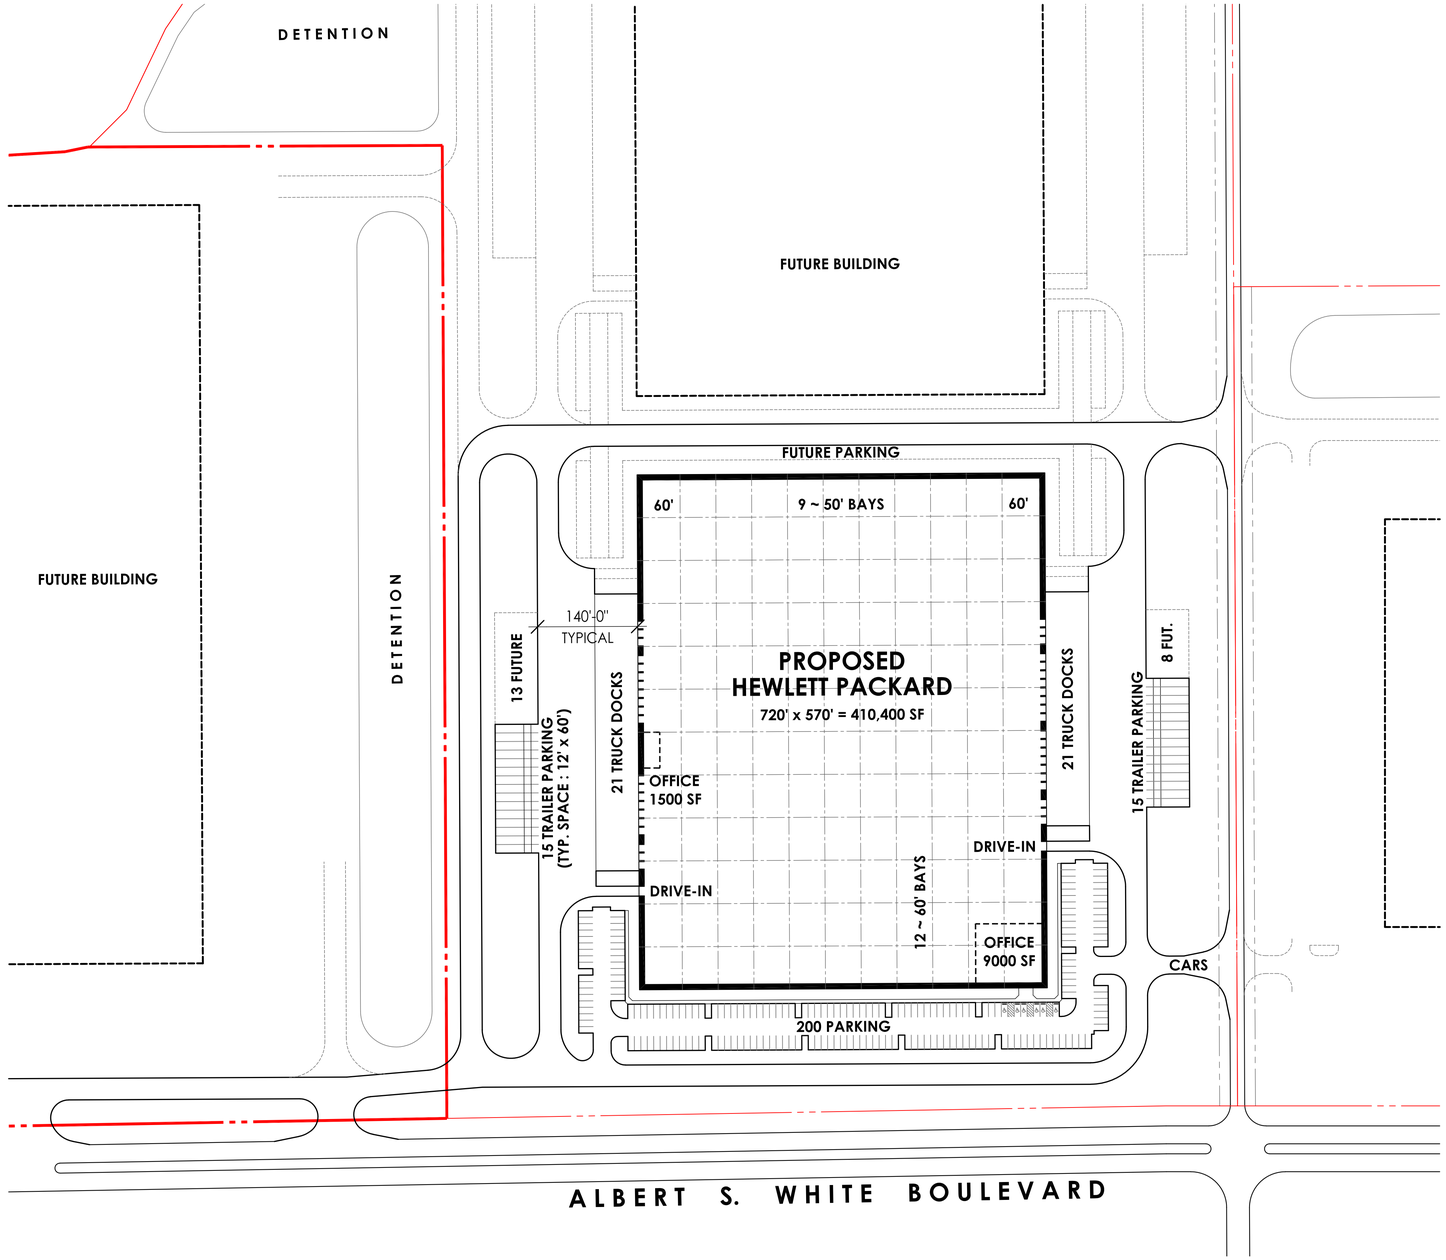

Site Plan

Scale: 1" = 100'-0" (24" x 36")

0 25' 50' 100' 200'

NORTH

GDI CONSTRUCTION
building a better experience

Fishback Creek Business Park

ALBERT S. WHITE BOULEVARD & C.R. 500 EAST - WHITESTOWN, INDIANA

04 AUGUST 2016

JRA ARCHITECTURE®
7222 North Shadeland Avenue, #200
Indianapolis, Indiana 46250
317.806.1060
FAX 317.806.1061

© 2016 JRA ARCHITECTURE #12632-Y