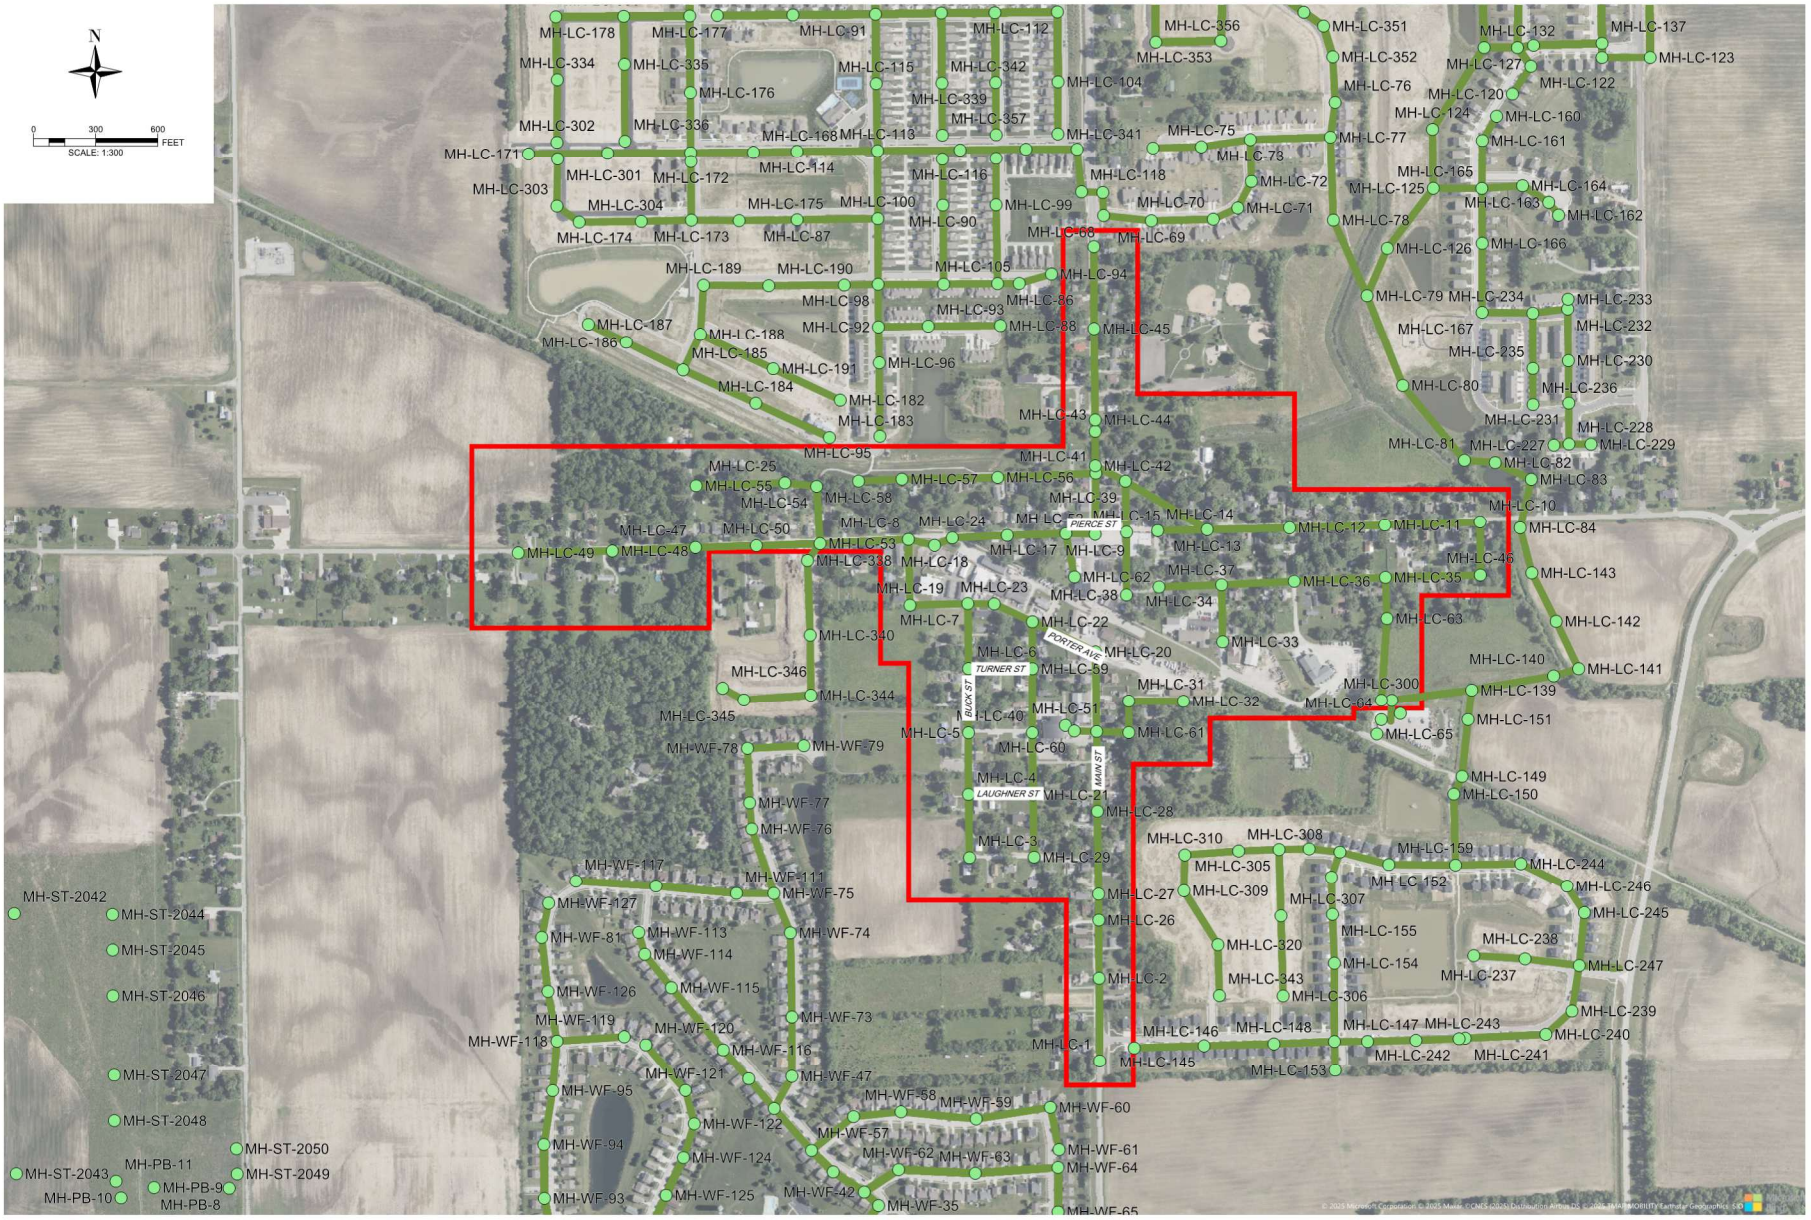

SEAL

NO.	REVISIONS	DATE

7802 WOODLAND DRIVE
SUITE 210
INDIANAPOLIS, IN 46278

CDS ENGINEERS

CLIENT NAME
CITY OF TOWNSVILLE

CONNECTOR

PROJECT NUMBER	XXX-XXXX
DRAFTER	XXX
CHECKER	XXX
APPROVER	XXX
SCALE	1:300
DATE	10/3/2025
ISSUE STATUS	XX%
SHEET NUMBER	1